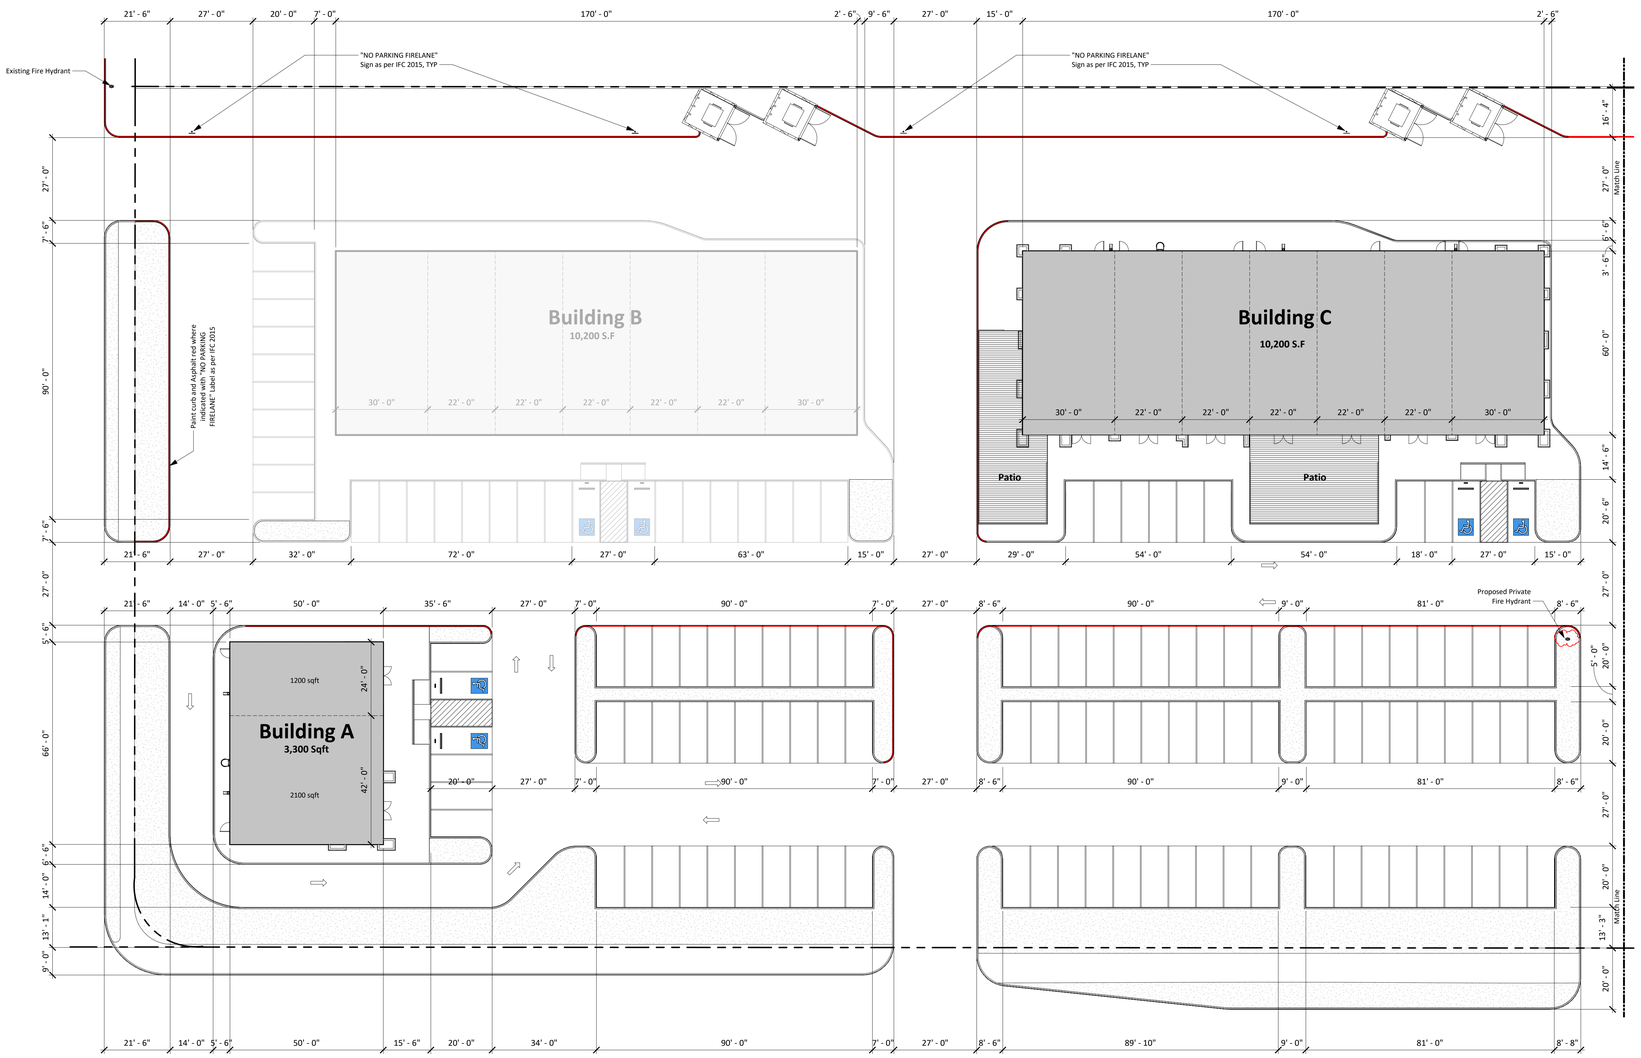

Legend - Site Plan

Property Line

Utility Easement

PN

Enlarged Site Plan - Building D,E,F | 1" = 20'-0" | 1

Loya Wilke ARCHITECTS
Wells Fargo Bank Plaza
221 N. Kansas Street Suite 820
El Paso, Texas 79901
(915) 613-4576
www.loyawilke.com

REGISTERED ARCHITECT
ALVARO LOYA
16135
STATE OF TEXAS

04/15/2021

Consultants

Civil Engineer
H2O Terra
2020 East Mills Avenue
El Paso TX, 79901
915.533.1418

Structural Engineer
Harder Engineering, Inc.
2901 Federal Ave.
El Paso, TX 79930
915.787.0622

MEP Engineer
Raxis Engineering
1712 Texas Avenue
El Paso, TX 79901
915.519.4340

Landscape Architect
Practical Designs, LLC
5505 Rosa, Suite B
El Paso, TX 79905
915.202.9820

Issues / Revisions

No.	Date	Description
1	4/23/2021	City Comments

Project

Eastlake Shopping Center

Mike Luciano
13649 Eastlake Blvd
El Paso TX, 79928

Drawing Name

Enlarged Site Plan - Buildings A,B & C

Copyright (C) 2018 by PhiloWilke Partnership and LoyaWilke Architects. All rights reserved.

This document and the information herein is the property of PhiloWilke Partnership and LoyaWilke Architects. No part hereof shall be copied, duplicated, distributed, disclosed or used to any extent whatsoever except as expressly authorized by PhiloWilke Partnership and LoyaWilke Architects. Any Person, firm, or corporation receiving this document, however obtained, shall by virtue hereof, be deemed to have agreed to the forgoing restrictions and that this document will be held in trust and confidence subject only to the private use expressly authorized by PhiloWilke Partnership and LoyaWilke Architects.

Print Date / Time: 5/3/2021 5:33:32 PM

LWA Commission Number: 220-066

Sheet Number: A-101

C:\Users\Andres Ramos\Documents\220-066 Eastlake Blvd Shopping Center_aramoslwa.rvt